


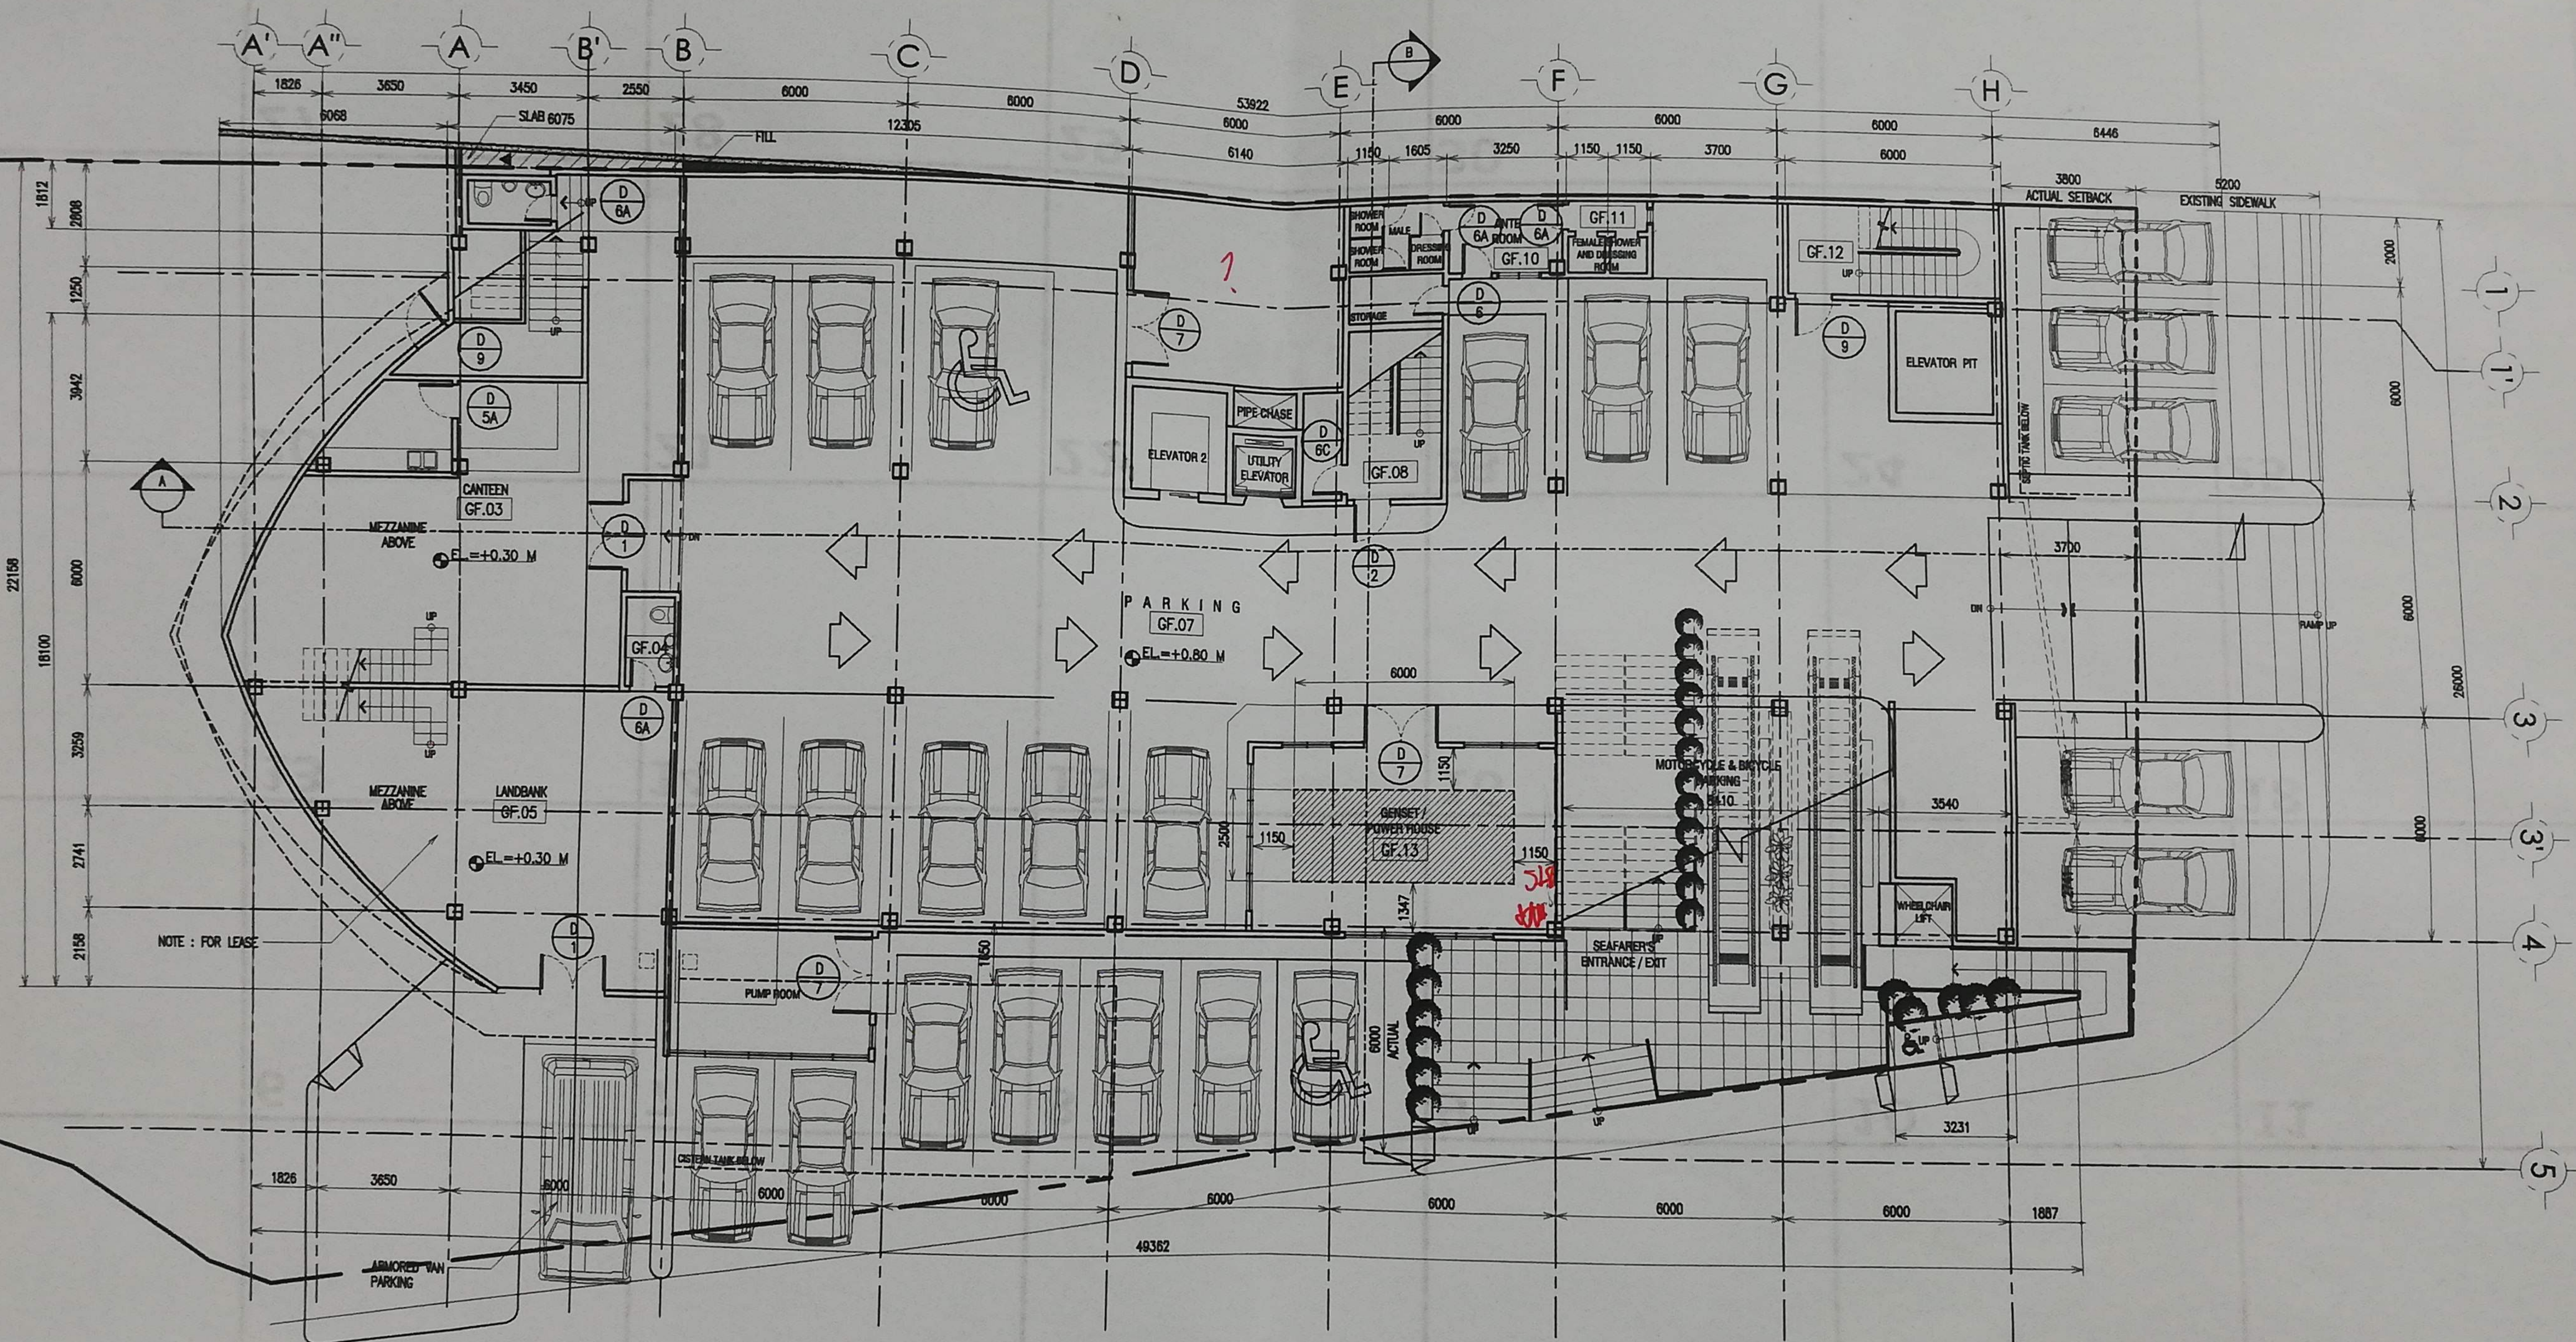

**GROUND FLOOR PLAN**  
SCALE 1:100

**E.M. CUERPO, INC.**  
ARCHITECTS • ENGINEERS • BUILDERS  
E.M. Cuerpo, Inc. Building, No. 3 Metropolis Drive,  
Metropolis Residences, Bagumbayan, Quezon City  
Tel. No.: +63 (02) 632-7902, +63 (02) 607-4541, Fax No.: +63 (02) 635-9663  
Website: www.emcuerpo.com Email Address: emcuerpo2001@gmail.com

THIS DRAWING ARE THE INTELLECTUAL  
PROPERTY OF  
**E.M. CUERPO, INC.**  
IT SHALL BE UNLAWFUL FOR ANY PERSON  
TO DUPLICATE OR TO MAKE COPIES OF  
SAID DOCUMENTS FOR USE IN THE  
REPRODUCTION OF ANY OTHER  
PROJECTS, WHETHER EXECUTED PARTLY  
OR IN WHOLE, WITHOUT THE WRITTEN  
CONSENT OF THE ARCHITECTOR OR  
OF SAID DOCUMENTS.  
REP. ACT 9266, SECTION 33

ARCHITECT  
**ARCH. CELERINO S. CUERPO**  
P.E. No. 10173 P.E. No. 3804203  
DATE ISSUED: JANUARY 5, 2017 PLACE ISSUED: QUEZON CITY

NAME OF THE CONTRACT



**DESIGN AND BUILD OF THE MARITIME INDUSTRY  
AUTHORITY (MARINA) CENTRAL OFFICE BUILDING**

LOCATION: BONIFACIO DRIVE CORNER 20TH STREET, PORT AREA, MANILA

DRAWN BY: MAA  
CHECKED BY: CRS  
REVIEWED BY: WNT  
REVIEWED BY: ABP

APPROVED

**USEC. FELIPE A. JUDAN**  
UNDERSECRETARY FOR MARITIME  
DEPARTMENT OF TRANSPORTATION

SHEET CONTENT

REVISED FLOOR PLAN

DATE 03-12-18

SHOP DRAWING NO:

**SD-01/**  
**(1 OF 12)**

PROJECT CODE: MA-001  
REVISION: 04